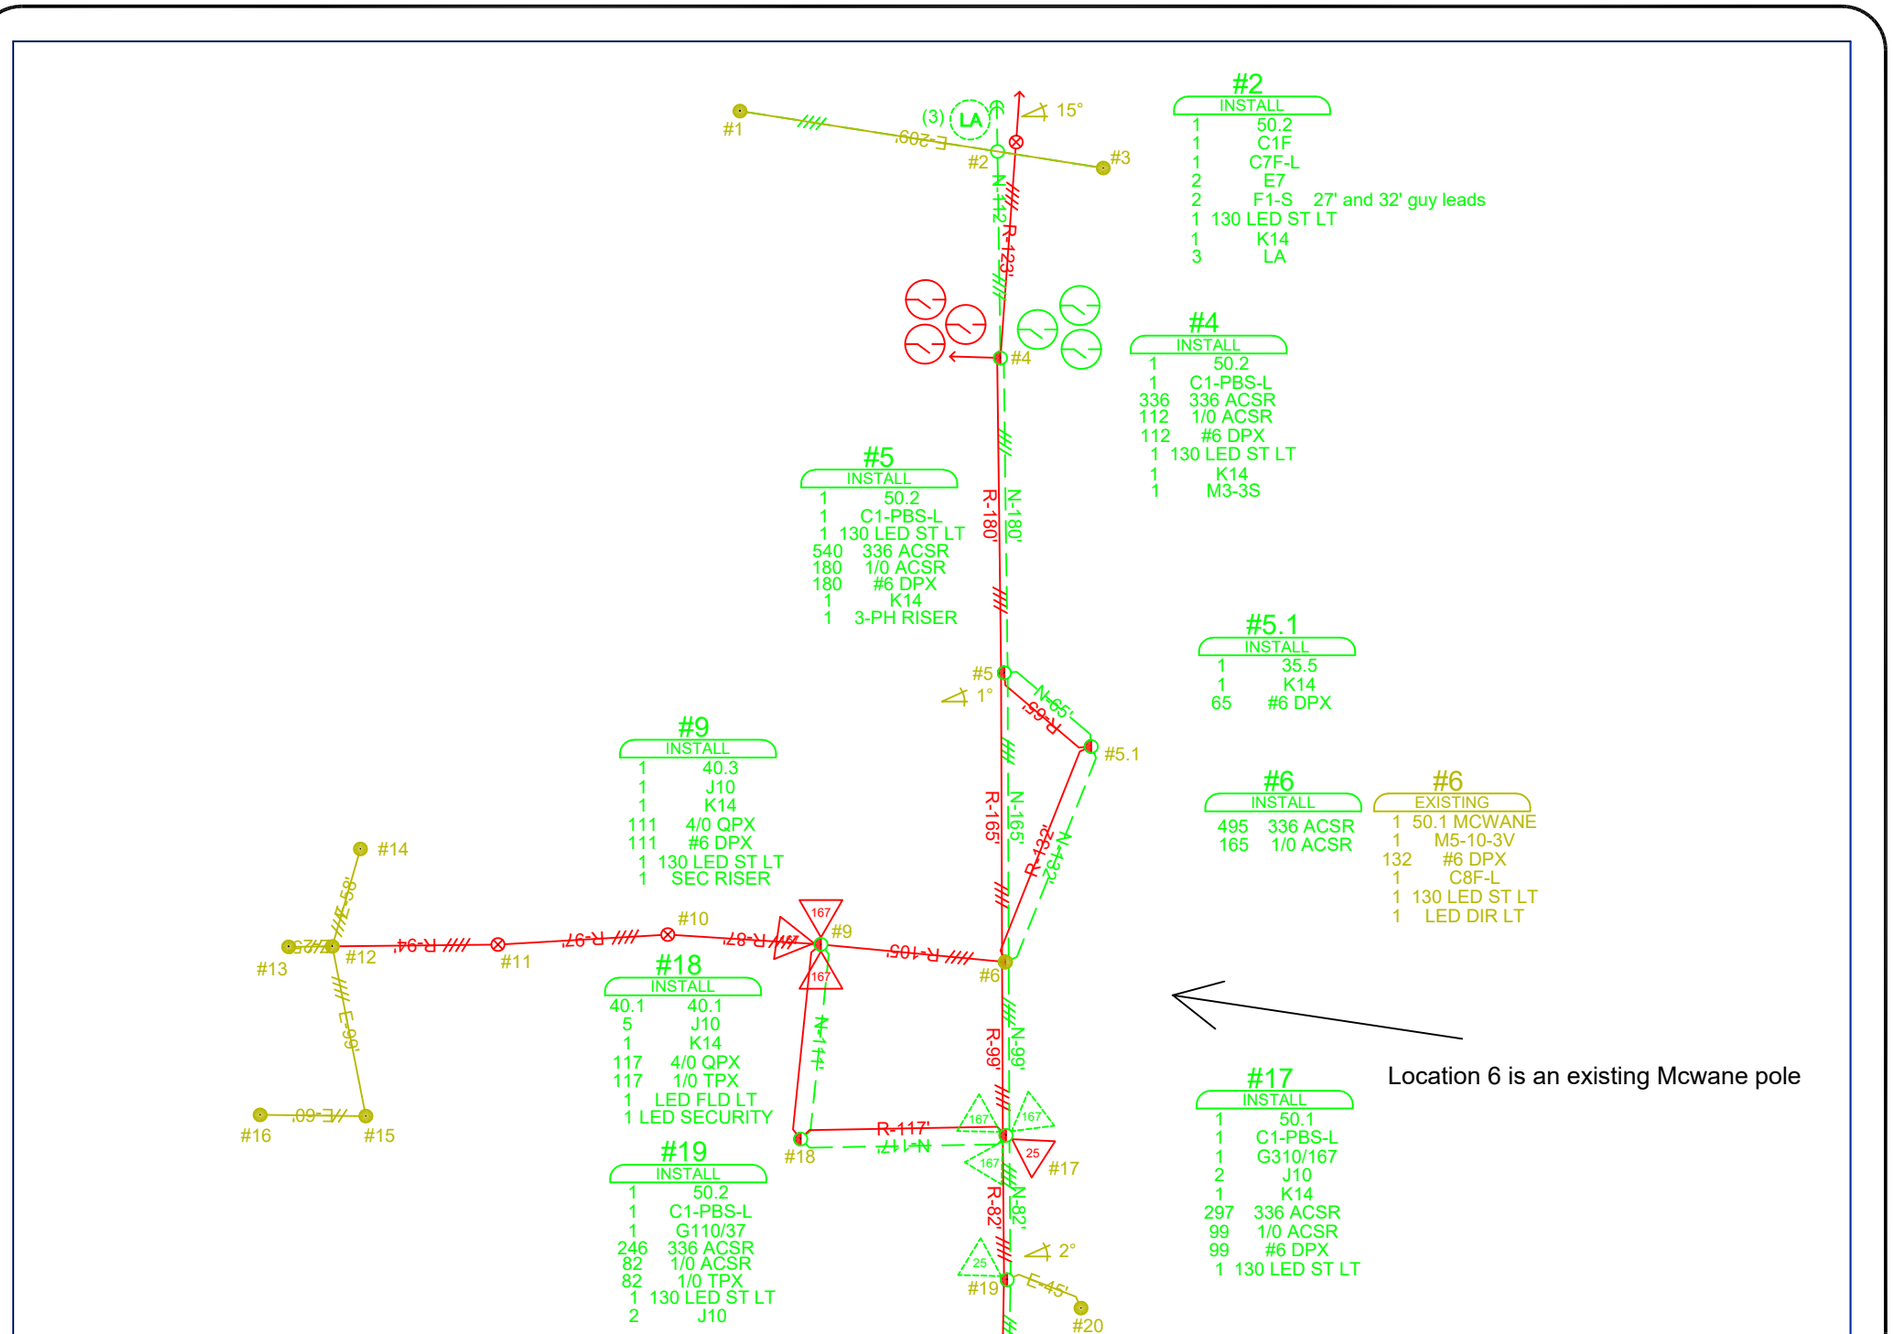


#2
INSTALL
1 50.2
1 C1F
1 C7F-L
2 E7
2 F1-S 27' and 32' guy leads
1 130 LED ST LT
1 K14
3 LA

#4
INSTALL
1 50.2
1 C1-PBS-L
336 336 ACSR
112 1/0 ACSR
112 #6 DPX
1 130 LED ST LT
1 K14
1 M3-3S

#5
INSTALL
1 50.2
1 C1-PBS-L
1 130 LED ST LT
540 336 ACSR
180 1/0 ACSR
180 #6 DPX
1 K14
1 3-PH RISER

#5.1
INSTALL
1 35.5
1 K14
65 #6 DPX

#9
INSTALL
1 40.3
1 J10
1 K14
111 4/0 QPX
111 #6 DPX
1 130 LED ST LT
1 SEC RISER

#6
INSTALL
495 336 ACSR
165 1/0 ACSR

#6
EXISTING
1 50.1 MCWANE
1 M5-10-3V
132 #6 DPX
1 C8F-L
1 130 LED ST LT
1 LED DIR LT

#18
INSTALL
40.1 40.1
5 J10
1 K14
117 4/0 QPX
117 1/0 TPX
1 LED FLD LT
1 LED SECURITY

#19
INSTALL
1 50.2
1 C1-PBS-L
1 G110/37
246 336 ACSR
82 1/0 ACSR
82 1/0 TPX
1 130 LED ST LT
2 J10

#17
INSTALL
1 50.1
1 C1-PBS-L
1 G310/167
2 J10
1 K14
297 336 ACSR
99 1/0 ACSR
99 #6 DPX
1 130 LED ST LT

Location 6 is an existing Mcwane pole

LEGEND

EXISTING POLE
REMOVE POLE
CHANGE OUT POLE
NEW POLE
EXISTING ANCHOR
REMOVAL ANCHOR
NEW ANCHOR
OVERHEAD GUY
SECURITY LIGHT
EXISTING
REMOVAL
NEW-INSTALL
TRANSFER
DEFLECTION ANGLE
TRANSFORMER
FUSE CUTOUT
LA LIGHTNING ARRESTOR
RECLOSER

PROJECT NOTES

CAPPSTONE
ENERGY GROUP, LLC


REVISIONS

DATE	INITIALS	DESCRIPTION

PROJECT NAME
ELM ST
PROJECT WORK ORDER NUMBER

NORTH

SCALE 1"=100'
STAKING SHEET #
1
of 3

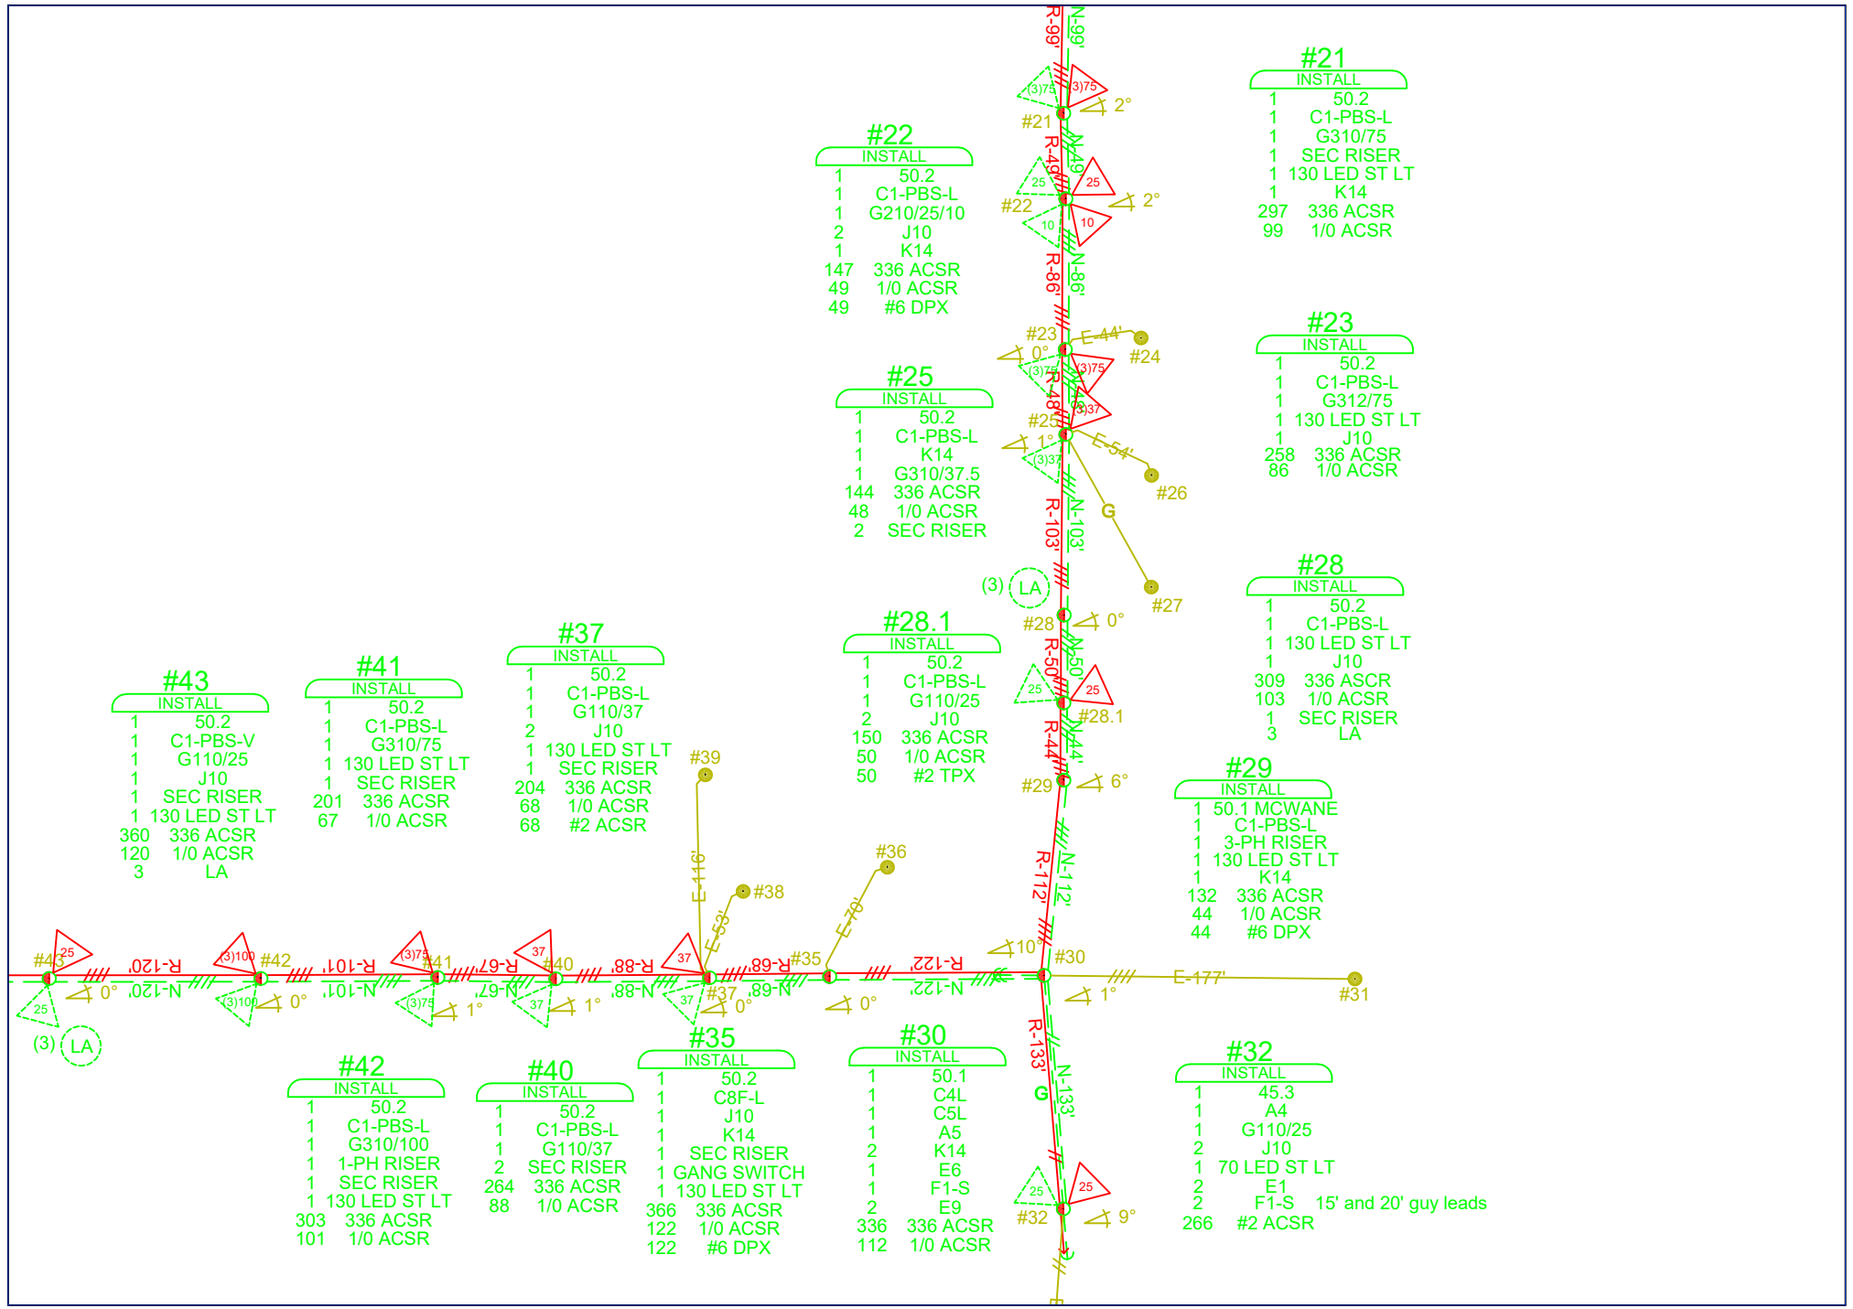

EXISTING POLE
REMOVE POLE
CHANGE OUT POLE
NEW POLE
EXISTING ANCHOR
REMOVAL ANCHOR
NEW ANCHOR
OVERHEAD GUY
SECURITY LIGHT

LEGEND

EXISTING
REMOVAL
NEW-INSTALL
TRANSFER

DEFLECTION ANGLE
TRANSFORMER
FUSE CUTOUT
LIGHTNING ARRESTOR
RECLOSER

PROJECT NOTES

CAPPSTONE
ENERGY GROUP, LLC

REVISIONS

DATE	INITIALS	DESCRIPTION

PROJECT NAME

ELM ST

PROJECT WORK ORDER NUMBER

NORTH

SCALE 1"=100'

STAKING SHEET #

2


of 3

V1 0 1220C 0.45.0.07

#46

INSTALL

1	50.2
1	C5L
1	130 LED ST LT
1	E8
2	F1-S 27' and 32' guy leads
192	336 ACSR
64	1/0 ACSSR
64	#6 DPX
1	K14

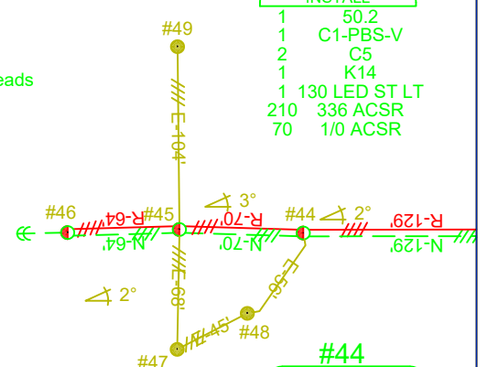

#45

INSTALL

1	50.2
1	C1-PBS-V
2	C5
1	K14
1	130 LED ST LT
210	336 ACSR
70	1/0 ACSR

#44

INSTALL

1	50.2
1	C1-PBS-V
6	J10
1	130 LED ST LT
387	336 ACSR
129	1/0 ACSR

LEGEND

- EXISTING POLE
- REMOVE POLE
- CHANGE OUT POLE
- NEW POLE
- EXISTING ANCHOR
- REMOVAL ANCHOR
- NEW ANCHOR
- OVERHEAD GUY
- SECURITY LIGHT

EXISTING | REMOVAL | NEW-INSTALL | TRANSFER

DEFLECTION ANGLE

TRANSFORMER

FUSE CUTOUT | LA LIGHTNING ARRESTOR | RECLOSER

PROJECT NOTES

CAPPSTONE ENERGY GROUP, LLC

REVISIONS

DATE	INITIALS	DESCRIPTION

PROJECT NAME

ELM ST

PROJECT WORK ORDER NUMBER

NORTH

SCALE 1"=100'

STAKING SHEET # 3 of 3

V1 0 1220C 0.45.0.07