DEPARTMENT OF TRANSPORTATION
STATE OF GEORGIA
ATLANTA, GEORGIA 30334-1002

Permit No.	**U-057-022392-6**
Project ID	**0017804**
County	**Cherokee**
District	**District Six- Cartersville**
State Route No.	**00030900**
Begin Milepost No.	**3.8** *End Milepost No.* **3.9**

PERMIT DATA FOR PERMIT # U-057-022392-6

APPLICATION IS HEREBY MADE TO THE GEORGIA DEPARTMENT OF TRANSPORTATION BY:

WINDSTREAM - 282 Industrial Dr 31788 Moultrie GA, 31776

(UTILITY - NAME AND ADDRESS)

FOR PERMISSION TO CONSTRUCT, OPERATE, AND MAINTAIN THE FOLLOWING DESCRIBED UTILITY FACILITY WITHIN OR FROM THE RIGHT-OF-WAY OF STATE HIGHWAY NO. 00030900 COUNTY ROAD NO. IN Cherokee COUNTY.

DESCRIPTION: GDOT ROAD MOVE PROJECT: PI0017804. ALONG SR140: PLACE NEW AERIAL 1,948' & NEW BURIED 370' OF 144 CT AND 100PR CABLE FOLLOWING NEW GEORGIA POWER POLE LINE ONCE ESTABLISED. ALONG UNIVETER RD PLACE NEW AERIAL 1,255' & NEW BURIED 120' OF 48 CT AND 100PR CABLE FOLLOWING NEW POLE LINE. EXISTING WINDSTREAM CABLE ON BOTH SIDE OF SR140 WILL BE REMOVED TO MAKE ROOM FOR NEW SR140 PROJECT.

LOCATION: Mile Point(3.8) TO Mile Point(3.9)

THE UTILITY SHALL COMPLY WITH THE MANUAL ON UNIFORM TRAFFIC CONTROL DEVICES (MUTCD) CURRENT EDITION. IT IS ANTICIPATED THAT THE TEMPORARY TRAFFIC CONTROL UTILIZED FOR THIS INSTALLATION WILL BE IN ACCORDANCE WITH ONE OF THE FOLLOWING:

[X] MUTCD 6-TYPICAL APPLICATION PLAN	**[ ] DETAILED TRAFFIC CONTROL PLAN (ATTACHED)**	**[ ] COMBINATION TYPICAL APPLICATION & DETAIL TRAFFIC CONTROL PLAN (ATTACHED)**

THE UTILITY FACILITIES COVERED HEREBY SHALL BE INSTALLED IN ACCORDANCE WITH THE PLANS ATTACHED HERETO AND MADE A PART HEREOF. UTILITY AGREES TO COMPLY WITH AND BE BOUND BY THE DEPARTMENT'S UTILITY ACCOMMODATION POLICY AND STANDARDS, CURRENT EDITION, AVAILABLE ON GDOT UTILITIES WEBSITE, MADE A PART HEREOF BY REFERENCE, AND ALL GENERAL PROVISIONS AND SPECIAL PROVISIONS ATTACHED HERETO, DURING THE INSTALLATION,OPERATION AND MAINTENANCE OF SAID UTILITY FACILITIES WITHIN OR FROM THE RIGHT-OF-WAY. PERMIT REQUESTED TO THIS 11 DAY OF May, 2026

100019
(MEMBER CODE)

Joy Matthews
WITNESS TO SIGNATURE

Ashlee Herrin
(SIGNATURE - Electronic)

Analyst 1 7708858583
(TITLE & PHONE NUMBER)

PERMISSION IS GRANTED FOR THE ABOVE DESCRIBED UTILITY FACILITY ENCROACHMENT IN ACCORDANCE WITH THE PLANS AND PROVISIONS HEREOF.

THIS PERMIT IS TO BE STRICTLY CONSTRUED AND NO WORK OTHER THAN THAT SPECIFICALLY DESCRIBED ABOVE IS HEREBY AUTHORIZED.

PERMIT GRANTED THIS 11 DAY OF May, 2026 .

DEPARTMENT OF TRANSPORTATION

BY: Grant Waldrop
(DISTRICT ENGINEER)

PERMIT NO. U-057-022392-6	DISTRICT NO. 6	COUNTY Cherokee
STATE ROUTE NO.00030900	CO. RD. NO.	
PROJECT ID. 0017804		

DEPARTMENT OF TRANSPORTATION
STATE OF GEORGIA
ATLANTA, GEORGIA 30334-1002

Permit No.	**U-057-022392-6**
Project ID	**0017804**
County	**Cherokee**
District	**District Six- Cartersville**
State Route No.	**00030900**
Begin Milepost No.	**3.8** *End Milepost No.* **3.9**

PERMIT DATA FOR PERMIT # U-057-022392-6

Review Applicant/Main Information Details

Utility Permit Type: Project Id **Permit Category:** Telecommunication (Telephone, Internet, Cable tv, Security System, Broadband) **Project ID:** 0017804

Entity Type: Company **Utility Entity Name:** WINDSTREAM **Member Code:** 100019

Utility Entity Rep

Name: Ashlee Herrin **Company:** Windstream **Email:** ashlee.herrin@windstream.com **Phone Number:** 7708858583__

Utility Entity POC

Name: Joy Matthews **Email:** wci.osp.permits@windstream.com **Phone Number:** 501-748-7654

Review Permit Location Details

Project Description: SR 140 @ CR 309/UNIVETER ROAD

County: Cherokee **City:** **District:** District Six- Cartersville **US Route:**

State Route: 00030900 **Beginning Mile Point:** 3.8 **End Mile Point:** 3.9

Beginning Lat: 34.201009 **Beginning Long:** -84.454907 **End Lat:** 34.201741 **End Long:** -84.453383

Beginning User Defined Lat: **Beginning User Defined Long:**

End User Defined Lat: **End User Defined Long:**

Review Permit Data Details

Standard Information

Work Description: GDOT ROAD MOVE PROJECT: PI0017804. ALONG SR140: PLACE NEW AERIAL 1,948' & NEW BURIED 370' OF 144 CT AND 100PR CABLE FOLLOWING NEW GEORGIA POWER POLE LINE ONCE ESTABLISED. ALONG UNIVETER RD PLACE NEW AERIAL 1,255' & NEW BURIED 120' OF 48 CT AND 100PR CABLE FOLLOWING NEW POLE LINE. EXISTING WINDSTREAM CABLE ON BOTH SIDE OF SR140 WILL BE REMOVED TO MAKE ROOM FOR NEW SR140 PROJECT.

Facility Type: Telephone Line, Internet **Facility Placement:** Longitudinal and Crossing **Total Installation Length:** 3853

Service Tap Type: Shortside & Longside **Installation Type:** Underground And Aerial

Underground Section

Underground Properties

Underground Construction Type	Communication Material Type	Number Of Pairs	Number Of Cables	Conduit Material	Conduit Diameter	Number Of Ducts
Horizontal Directional Drilling, Trench	Fiber Optic	144	2	HDPE	1.25	1

Manhole Quantity: 0 **Vault Quantity:** 0 **Handhole Quantity:** 0 **Test Holes Quantity:** 0 **Pavement Cutting:** N

Aerial Section

Pole Type: Existing

The Existing Pole(s)

Pole Owner	Number of Poles	Work Performed	Existing Light Fixture	Minimum Overhead Clearance	Replacement Pole
GEORGIA POWER COMPANY	22	Add New Strand And Cable, Attach To Existing Pole, Overlash	N	27	N

Aerial Communication Cable

Internal Use Only: No **Installation Includes Electric:** No
Communication Material Type: Fiber Optic **Number of Pairs/Counts:** 144

Cable Size(Inches): 1 **Strand/Messenger Wire Required:** Y **Size Of Strand(mm/inches):** 6

Link Permit

Associate Another permit: No

Traffic Control Type

Traffic Control Type: MUTCD Part6 - Typical Application Plan
Does Application impact a bridge,wall,culvert or include construction of a tunnel?: No **Is Blasting Involved?:** No

DEPARTMENT OF TRANSPORTATION

STATE OF GEORGIA

ATLANTA, GEORGIA 30334-1002

Schedule Type: Orginal		
Project: 0017804	**County:** Cherokee	**Route Number:**
Primary County: CHEROKEE	**Primary County FIPS Code:** 057	**Constant State Code:** PROG
Description: SR 140 @ CR 309/UNIVETER ROAD		

A. SUMMARY OF UTILITY FACILITIES AND UTILITY ADJUSTMENT SCHEDULE.

List of all existing facilities within project (exclude minor items)

Quantity, Type of facility, Type of service	Quantity in conflict	Units
3853 , Fiber optic and copper cable ,	3853	LF

Existing facility locations were identified using **Records, Maps and/or Field Review** dated:**09-22-2025**

This schedule is based on **Revision.** dated:**09-02-2025**

If any changes are made to the plans after this date, which affect the utility, then this schedule may require modification.

Prepared By	title	Phone	Date
Ashlee Herrin	Analyst 1	7708858583__	5/7/2026 8:48:13 AM
Approved By	**title**	**Phone**	**Date**
Comments :			

B. SPECIAL REQUIREMENTS (staging required, dependent activities, joint-use coordination, etc).

Building New Facilities / Removing Old Facilities

C. WORK PLAN - provide disposition of all existing and proposed facilities on project.

Work Location	Description of utility work	Dependent activities	Plan Stage No	Duration	Average number of workers	Begin Day	End Day
Preliminary Engineering							
24 series	"Review the feasibility of the original relocation plan in order to determine if there were any changes along the route from the original submittal."	Receiving the final plans from the DOT and a notice to proceed.	1	1	1	-6	-5
Construction Engineering							
24 series	Design the rerouting of Windstream' aerial and buried copper and fiber cables. Verify working customer's and prepare documents to have the customer's services moved into the new facilities. Submit the relocation design for review by Windstream management Have the funds allocated to the relocation work.	Receiving verification from Georgia Power that their final pole locations have been determined and there is adequate room on the new poles for Windstream to build onto the new pole line.	1	20	1	1	21
Material Procurement							

Work Location	Description of utility work	Dependent activities	Plan Stage No	Duration	Average number of workers	Begin Day	End Day
24 series	Provide the construction contractor doing the work with a materials list so orders can be placed. This job will take varying sizes of fiber and copper cable. Electronic equipment will also be required.	Having the final design approved through corporate headquarters and the funds released for the work.	1	30	1	21	51
Construction							
24 series	"Build out new aerial fiber and copper cable long the project route."	"Materials arriving. GEORGIA POWER set the new poles along the route. SHEET 24-1 TO 24-10: ALONG SR140 PLACE NEW AERIAL 1,948' & NEW BURIED 370' OF 144 CT AND 100PR CABLE FOLLOWING NEW GEORGIA POWER POLE LINE ONCE ESTABLISED. ALONG UNIVETER RD PLACE NEW AERIAL 1,255' & NEW BURIED 120' OF 48 CT AND 100PR CABLE FOLLOWING NEW POLE LINE. SWING EXISTING CABLE FROM EXISTING PWR POLE TO NEW GA POLE WHERE POSSIBLE. REMOVE EXISTING TELCO COPPER & FIBER CABLE WHERE NEEDED TO NOT BE IN CONFLICT OF PI.	1	30	5	52	82
Splicing Or Tie In Work							


Work Location	Description of utility work	Dependent activities	Plan Stage No	Duration	Average number of workers	Begin Day	End Day
24 series	"Cutover customers into the new cables and equipment. Moving the customers to new equipment "	This is dependent on when the power company will have new poles placed.	1	93	5	63	156

D. SCHEDULE SUMMARY FOR WORK PLAN.

Exclude weekends, weather delays and non productive time:

Work Phase	Total estimated days	Prior to project award	After project award
Preliminary Engineering	1	6	-5
Construction Engineering	20	0	21
Material Procurement	30	0	51
Right Of Way Acquisition			
Clearing & Trimming			
Temporary Work			
Construction	30	0	82
Splicing Or Tie In Work	93	0	156
Service Considerations			

Project duration for non-concurrent activities in days: 156

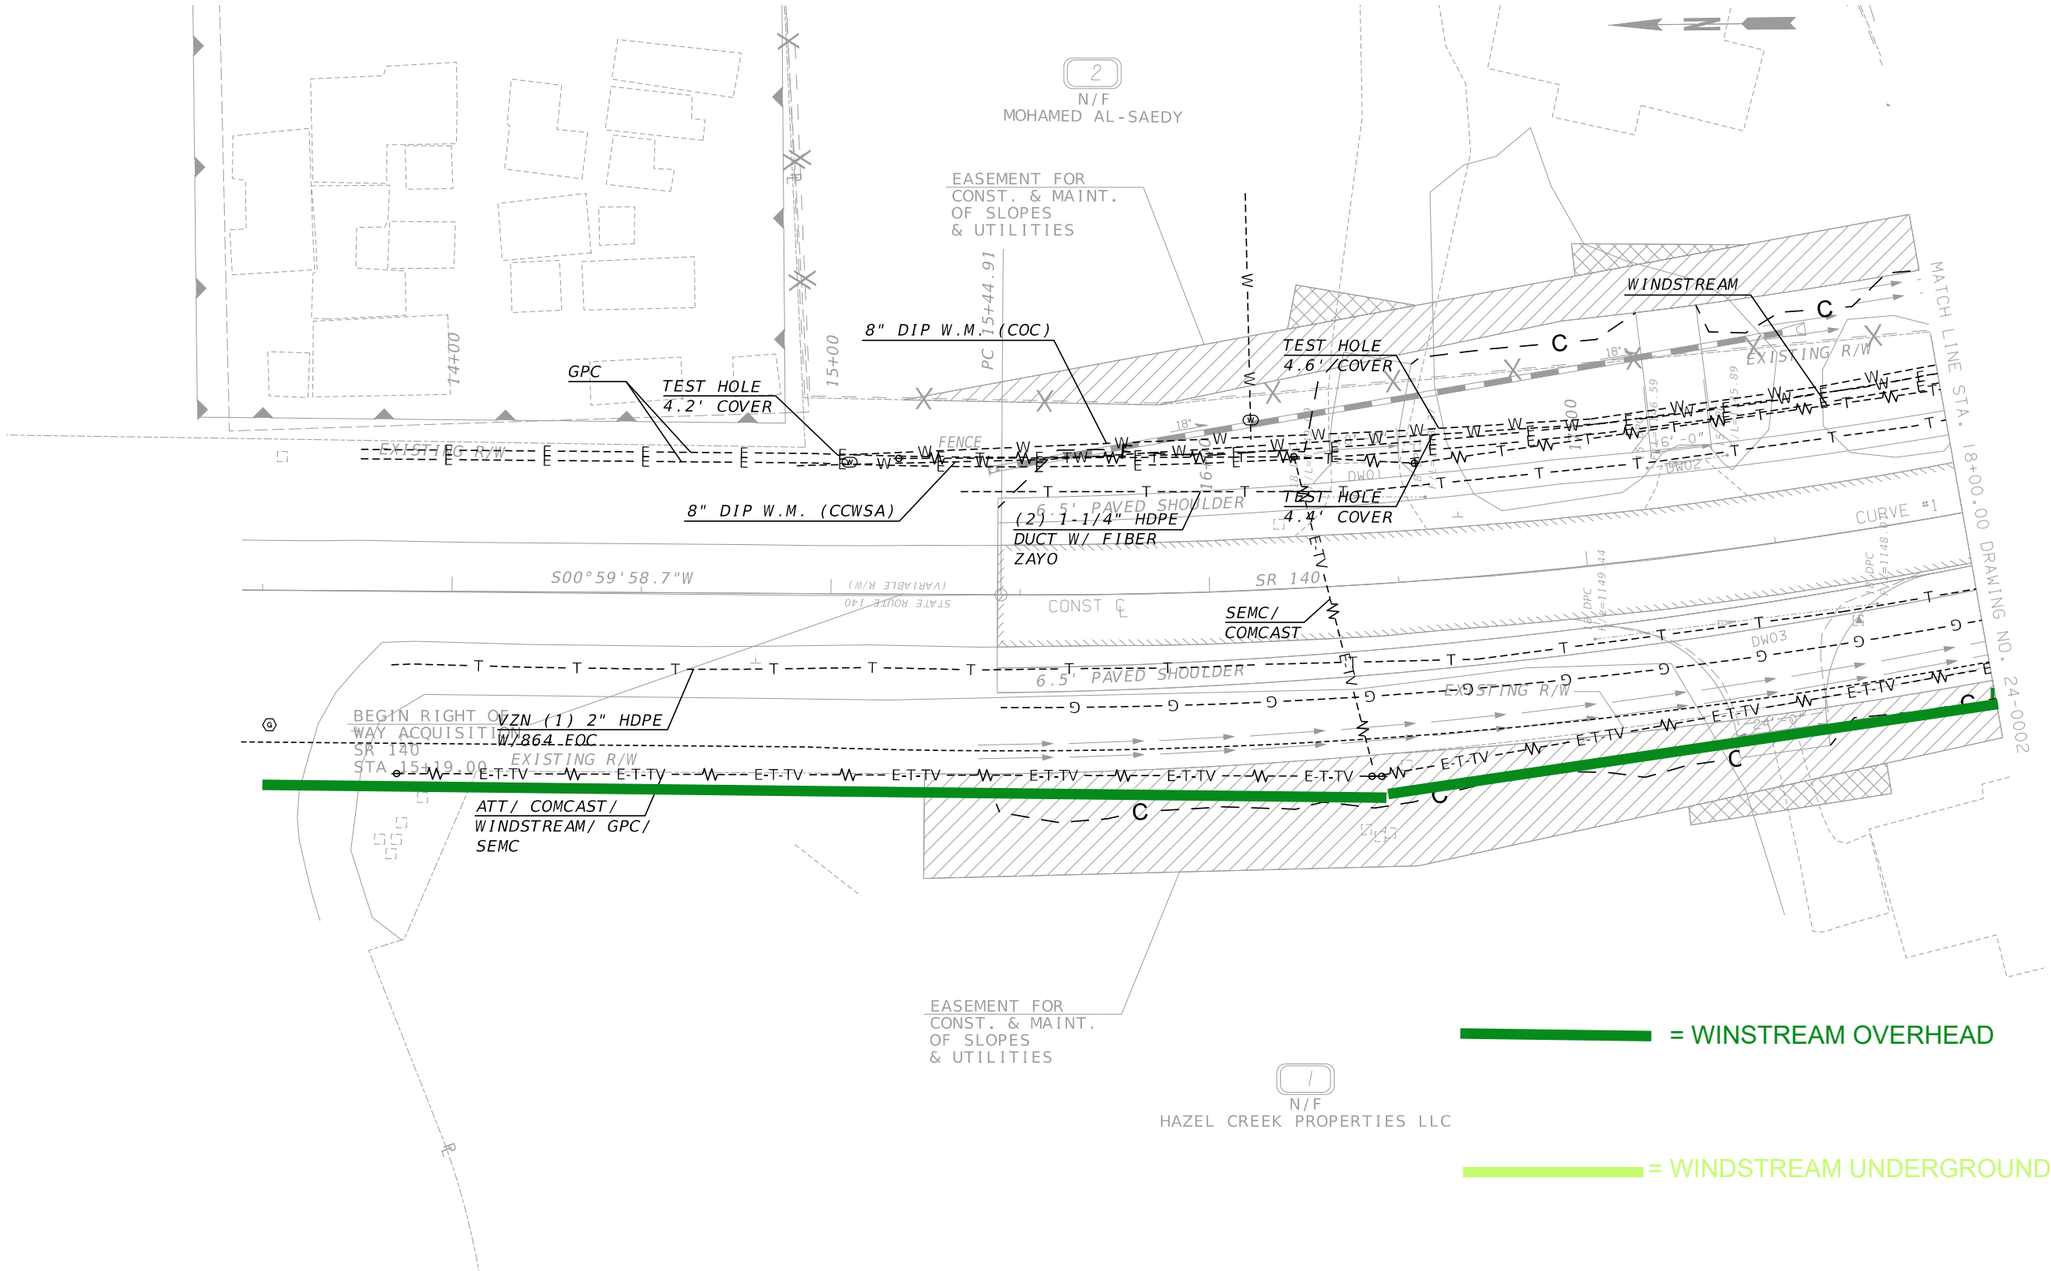

Cherokee County 1831 GEORGIA

vhb


SCALE IN FEET
0 20 40 80

REVISION DATES

UTILITY PLANS
SR 140 AT CR 309/UNIVETER RD

CHECKED:		DATE:		DRAWING No.
BACKCHECKED:		DATE:		24-0001
CORRECTED:		DATE:		
VERIFIED:		DATE:		

GPLN-CE
08/09/2022

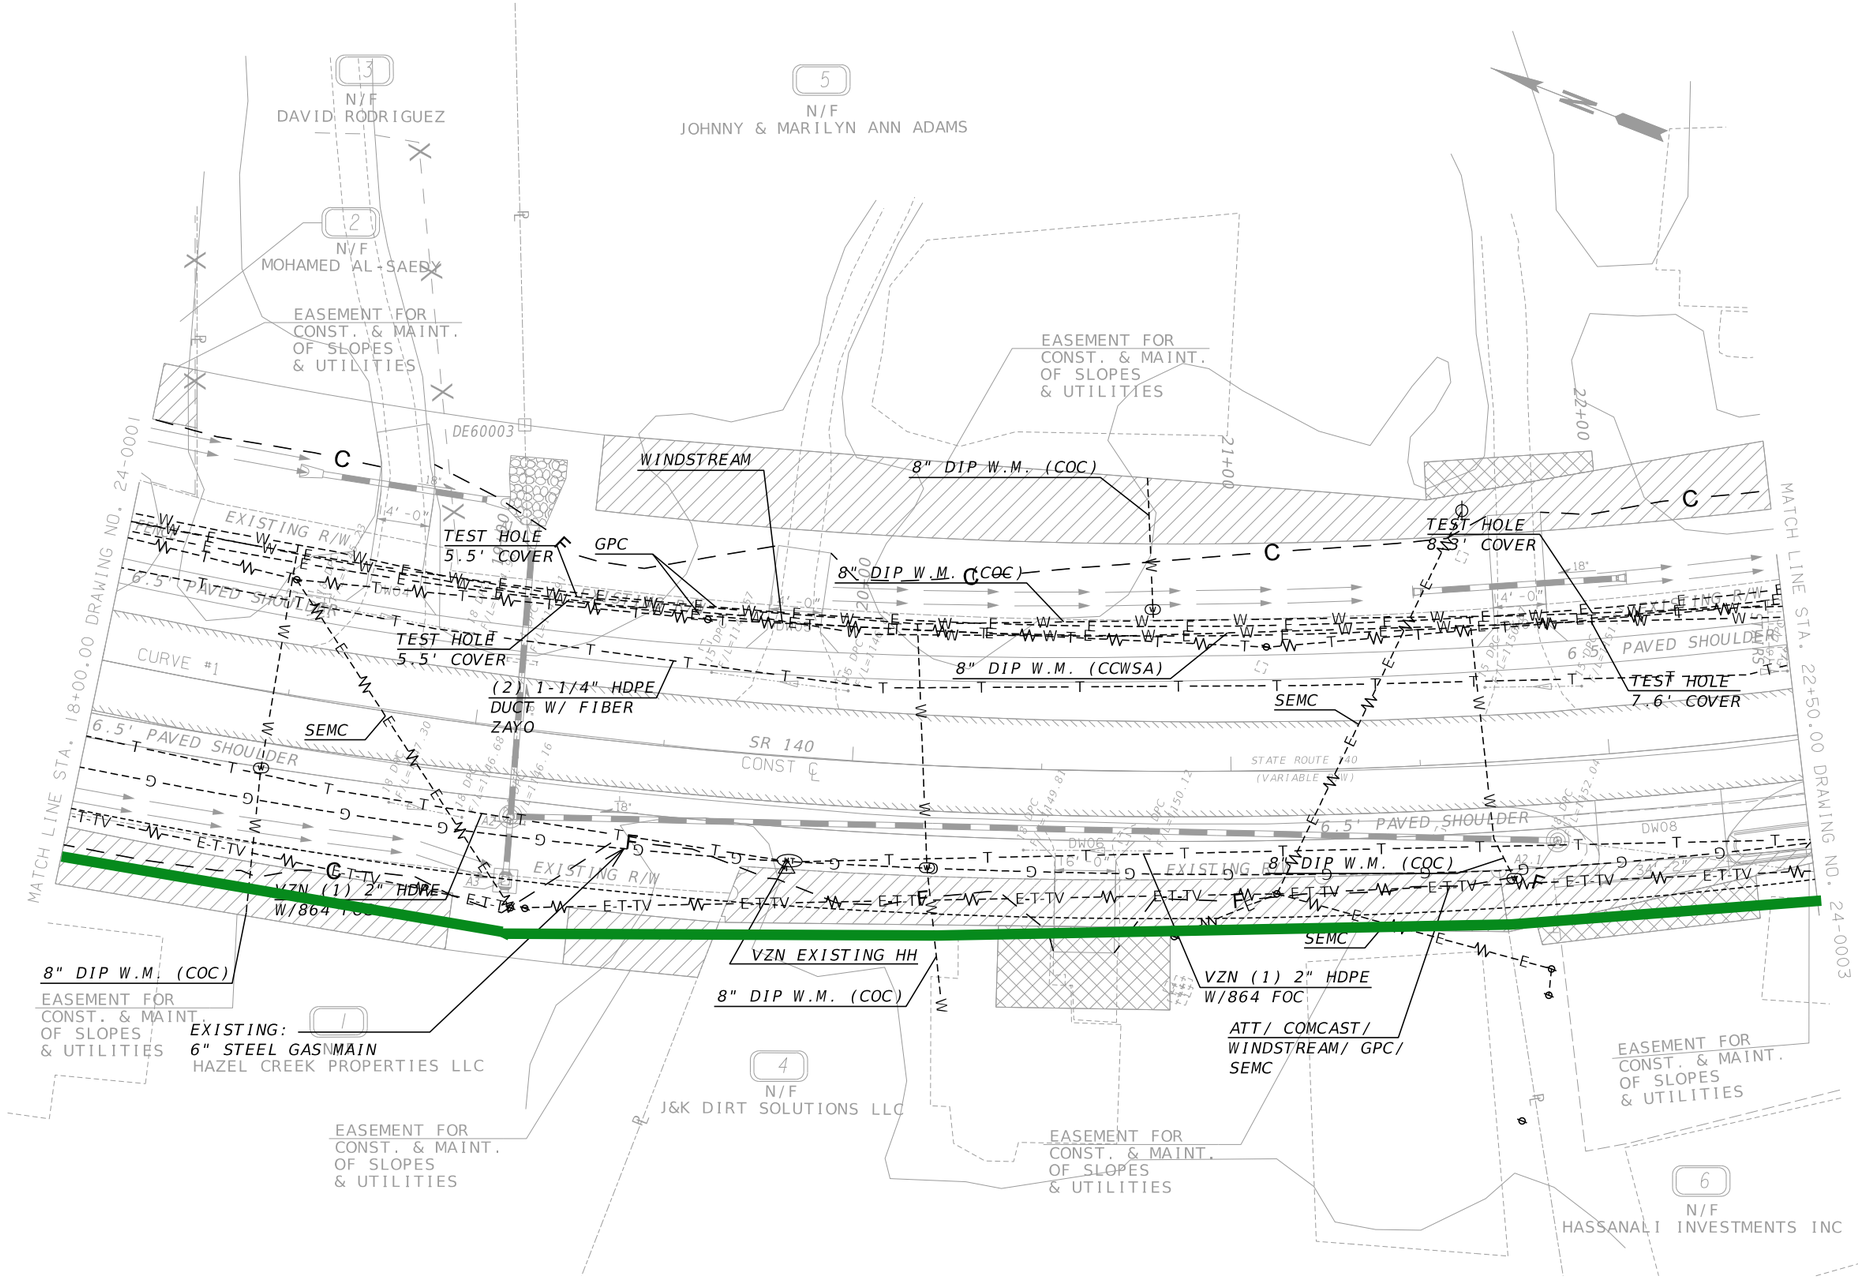

Cherokee County 1831 GEORGIA

vhb

SCALE IN FEET
0 20 40 80

REVISION DATES

UTILITY PLANS
SR 140 AT CR 309/UNIVETER RD

CHECKED:		DATE:		DRAWING No.
BACKCHECKED:		DATE:		24-0002
CORRECTED:		DATE:		
VERIFIED:		DATE:		

GPLN-CE
08/09/2022

5
N/F
JOHNNY & MARILYN ANN ADAMS

EASEMENT FOR CONST. & MAINT. OF SLOPES & UTILITIES

CENTERLINE INTERSECTION SR 140 26+04.32 = OWEN DRIVE 40+00.00

LIMIT OF RIGHT OF WAY ACQUISITION OWEN DRIVE STA 41+17.00

7
N/F
LINDA C RICHARDS

EASEMENT FOR CONST. & MAINT. OF SLOPES & UTILITIES

EASEMENT FOR CONST. & MAINT. OF SLOPES & UTILITIES

9
N/F
DORIS ANN CHAMPION

GPC CUBICLE

GPC EASEMENT

48CT BURIED FIBER (WINDSTREAM)

8" DIP W.M. (COC)

METER VAULT (COC)

METER VAULT (CCWSA)

TEST HOLE 7.4' COVER

8" GV (CCWSA)

TEST HOLE 8.5' COVER

SEMC

F.H. (COC)

8" DIP W.M. (COC)

GPC

18" G.V. (COC)

WINDSTREAM/ GPC/ SEMC

8" DIP W.M. (CCWSA)

VZN EXISTING HH

ZAYO

VZN (1) 2" HDPE W/864 FOC

VZN (1) 2" HDPE W/432 FOC

VZN EXISTING HH

VZN (1) 2" HDPE W/864 FOC

EXISTING: 4" STEEL GAS MAIN

COMCAST

(2) 1-1/4" HDPE DUCT W/ FIBER ZAYO

EXISTING: 6" STEEL GAS MAIN

VZN (1) 2" HDPE W/864 FOC

RETIRED: 6" STEEL GAS MAIN (ESTIMATED LOCATION)

EASEMENT FOR CONST. & MAINT. OF SLOPES & UTILITIES

6
N/F
HASSANALI INVESTMENTS INC

8" DIP W.M. (COC)

8
N/F
MARK & WAVA ENTERPRISES LLC

ATT/ COMCAST/ WINDSTREAM/ GPC/ SEMC

APPROXIMATE LAND LOT LINE

SR 140
CONST

STATE ROUTE 140
(VARIABLE R/W)

EXISTING R/W

6.5' PAVED SHOULDER

10' PAVED SHOULDER

CURVE

90°00'00"

S39°34'33.0"E

N89°25'27"E

N89°33'23.0"E

MATCH LINE STA. 22+50.00 DRAWING NO. 24-0002

MATCH LINE STA. 27+50.00 DRAWING NO. 24-0004

Cherokee County 1831 GEORGIA

vhb

SCALE IN FEET
0 20 40 80

REVISION DATES

UTILITY PLANS
SR 140 AT CR 309/UNIVETER RD

CHECKED:		DATE:		DRAWING No.
BACKCHECKED:		DATE:		24-0003
CORRECTED:		DATE:		
VERIFIED:		DATE:		

GPLN-CE
08/09/2022

9
N/F
DORIS ANN CHAMPION

EASEMENT FOR CONST. & MAINT. OF SLOPES & UTILITIES

INSTALL STRAIN POLE
STA 29+27.00
70.00' LT

EASEMENT FOR CONST. & MAINT. OF SLOPES & UTILITIES

10
N/F
ABF HORIZON LLC

INSTALL STRAIN POLE
STA 30+25.00
55.00' LT

29+00 30+00 31+00 32+00 28+00

MATCH LINE STA. 27+50.00 DRAWING NO. 24-0003

MATCH LINE STA. 32+50.00 DRAWING NO. 24-0005

EXISTING R/W

6.5' PAVED SHOULDER

GPC

8" DIP W.M. (CCWSA)

12X8 REDUCER

RAISED CONC. MEDIAN

12" DIP W.M. (CCWSA)

8" GV

TEST HOLE 4.9' COVER

TEST HOLE 3.7' COVER

SR 140 CONST. ℄

CURVE #1

12" GV

12" DIP W.M. (CCWSA)

12" DIP W.M. (CCWSA)

36" DIP W.M. (CCWSA)

STATE ROUTE 140 (VARIABLE R/W)

36" B.F.V. 11.0' COVER

6.5' PAVED SHOULDER

EXISTING: 6" STEEL GAS MAIN

36" B.F.V. 10.5' COVER

VZN (1) 2" HDPE W/864 FOC

EASEMENT FOR CONST. & MAINT. OF SLOPES & UTILITIES

INSTALL STRAIN POLE
STA 79+05.00
74.00' LT

8
N/F
MARK & WAVA ENTERPRISES LLC

(2) 1-1/4" HDPE DUCT W/ FIBER ZAYO

79+00

SEMC

36" DIP W.M. (CCWSA)

UNIVETER RD

N61°29'29.7"E

EXISTING R/W

E-T-TV

INSTALL STRAIN POLE
STA 79+18.00
50.00' RT

ATT/ COMCAST/ WINDSTREAM/ SEMC

EASEMENT FOR CONST. & MAINT. OF SLOPES & UTILITIES

11
N/F
MARSAND UNIVETER LLC

EASEMENT FOR CONST. & MAINT. OF SLOPES & UTILITIES

MATCH LINE STA. 78+50.00 DRAWING NO. 24-0010

Cherokee County 1831 GEORGIA

vhb


SCALE IN FEET
0 20 40 80

REVISION DATES

UTILITY PLANS
SR 140 AT CR 309/UNIVETER RD

CHECKED:		DATE:		DRAWING No.
BACKCHECKED:		DATE:		24-0004
CORRECTED:		DATE:		
VERIFIED:		DATE:		

GPLN-CE
08/09/2022

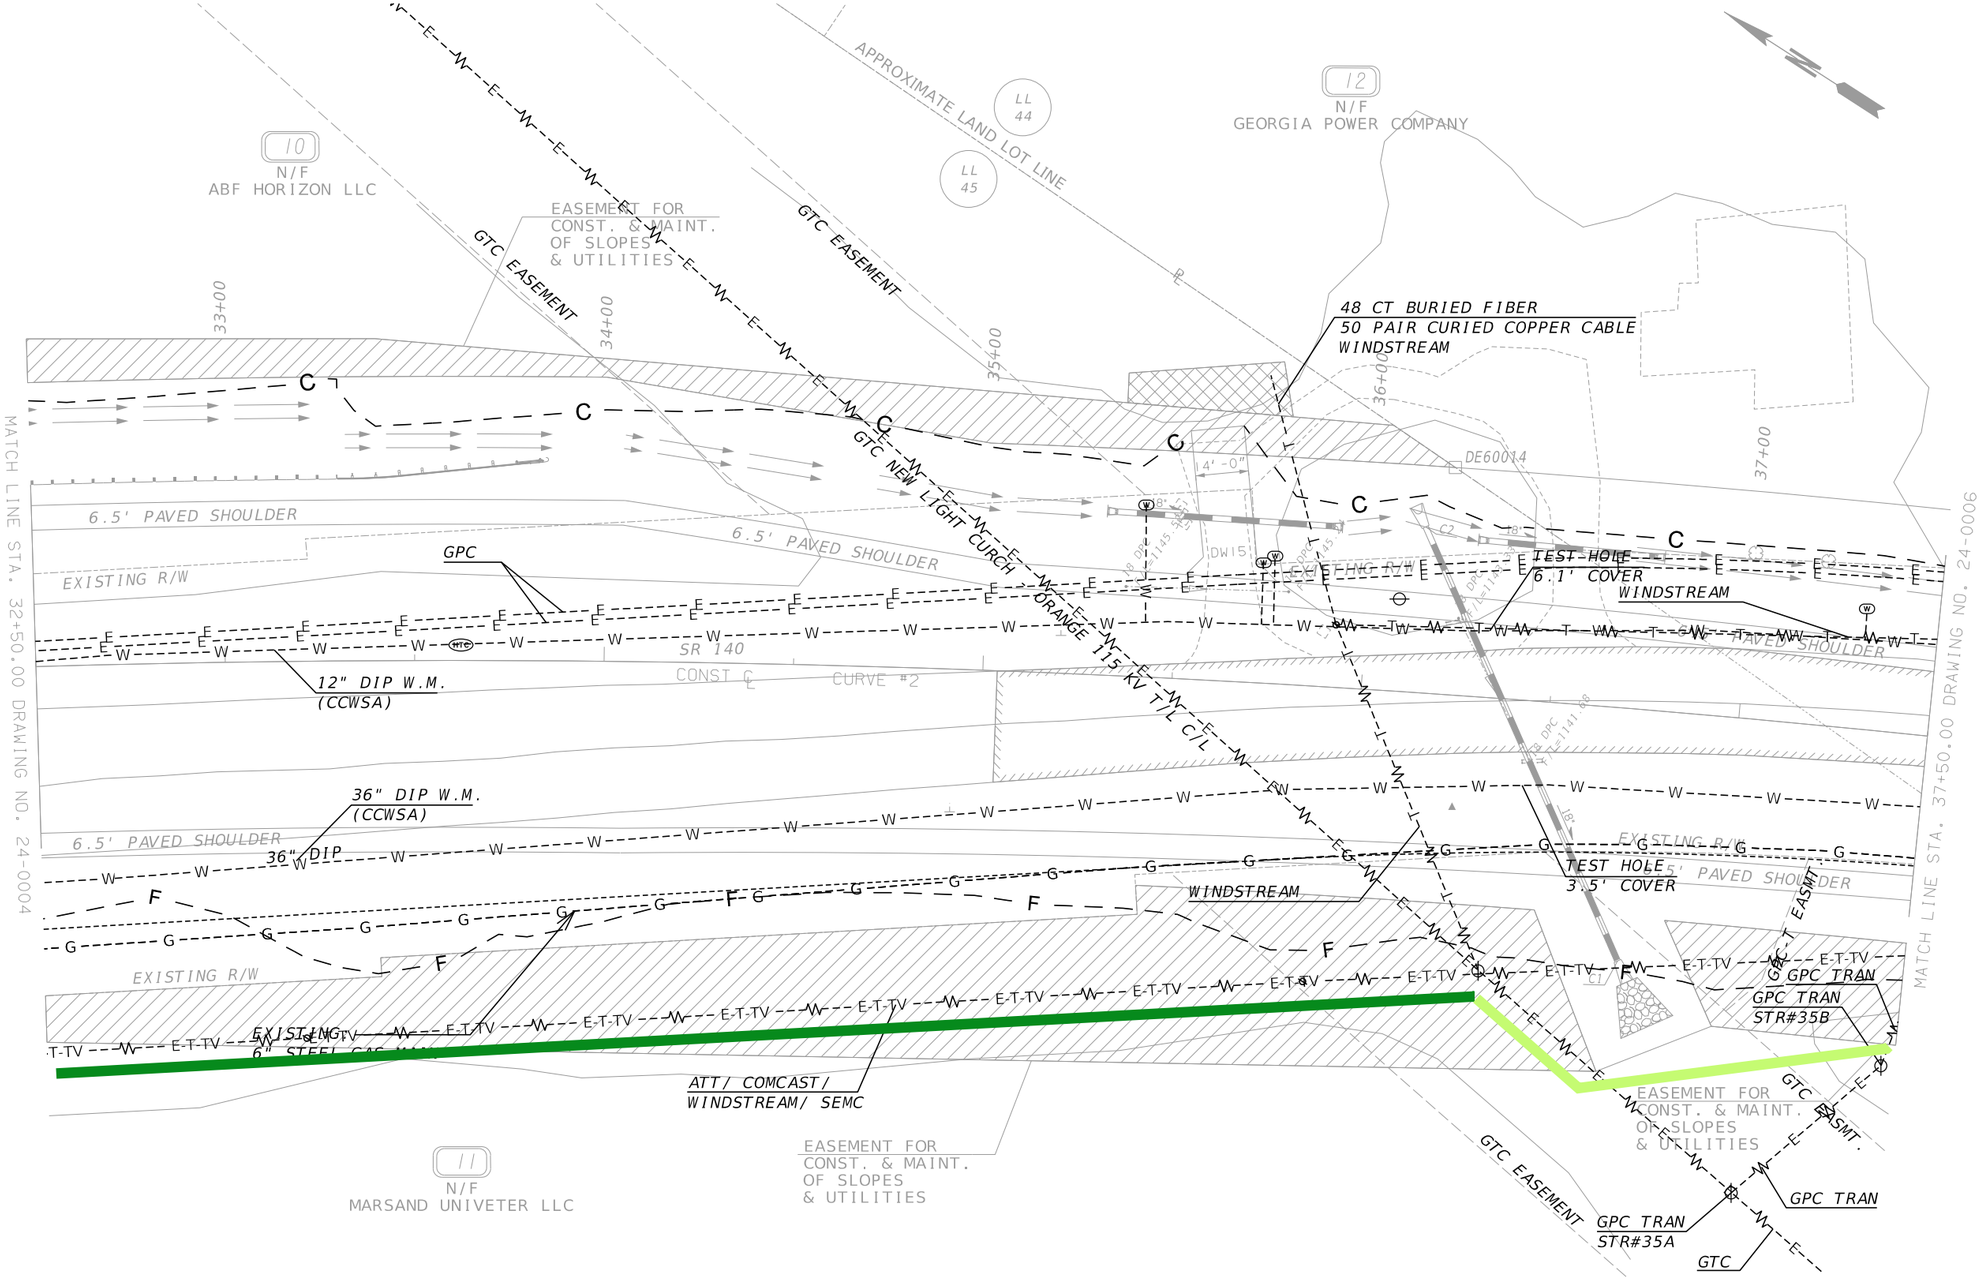

Cherokee County 1831 GEORGIA

vhb

SCALE IN FEET
0 20 40 80

REVISION DATES		

UTILITY PLANS

SR 140 AT CR 309/UNIVETER RD

CHECKED:		DATE:		DRAWING No.
BACKCHECKED:		DATE:		24-0005
CORRECTED:		DATE:		
VERIFIED:		DATE:		

GDOT

MATCH LINE STA. 37+50.00 DRAWING NO. 24-0005

MATCH LINE STA. 42+50.00 DRAWING NO. 24-0007

N/F
GEORGIA POWER COMPANY

GPC TRAN

COMCAST

GPC TRAN

GPC

MT OF RIGHT OF WAY ACQUISITION
ORCHARD DRIVE
STA 50+85.00

51+00

40+00

39+00

38+00

41+00

42+00

CURVE #8
ORCHARD DRIVE

FENCE

EXIST. R/W

S78°21'48.4"E

RISH HILLS INC

48 CT BURIED FIBER
50 PAIR CURIED COPPER CABLE
WINDSTREAM

6" DIP W.M.
(CCWSA)

APPROXIMATE LAND LOT LINE

EASEMENT FOR
CONST. & MAINT
OF SLOPES
& UTILITIES

WINDSTREAM

PC 50+44.98

TEST HOLE
3.5' COVER

SEMC

12" DIP W.M.
(CCWSA)

6.5' PAVED SHOULDER

STATE ROUTE 140
(VARIABLE R/W)

SR 140
CONST.

90°00'00"

S21°01'57.5"E

CURVE #2

36" DIP W.M.
(CCWSA)

TEST HOLE
5.3' COVER

F.H.
(CCWSA)

EXISTING R/W

ATT / COMCAST/
SEMC

EXISTING:
6" STEEL GAS MAIN

GPC-T EASMT.

EASEMENT FOR
CONST. & MAINT.
OF SLOPES
& UTILITIES

EASEMENT FOR
CONST. & MAINT.
OF SLOPES
& UTILITIES

14
N/F
CHEROKEE COUNTY GOVERNMENT

APPROXIMATE LAND LOT LINE

LL 44

LL 45

PT 41+46.70

CENTERLINE INTERSECTION
SR 140
40+47.06 =
ORCHARD DRIVE
50+00.00

15
N/F
PR LAND INVESTMENTS LLC

11
N/F
MARSAND UNIVETER LLC

GPC TRAN
STR#34B

GPC EASMT.

GPC TRAN
AVERY-HOLLY
SPRINGS 115KV TL

Cherokee County
1831
GEORGIA

vhb


SCALE IN FEET
0 20 40 80

REVISION DATES

UTILITY PLANS
SR 140 AT CR 309/UNIVETER RD

CHECKED:	DATE:	DRAWING No.
BACKCHECKED	DATE:	
CORRECTED:	DATE:	24-0006
VERIFIED	DATE	

GPLN-CE
08/09/2022

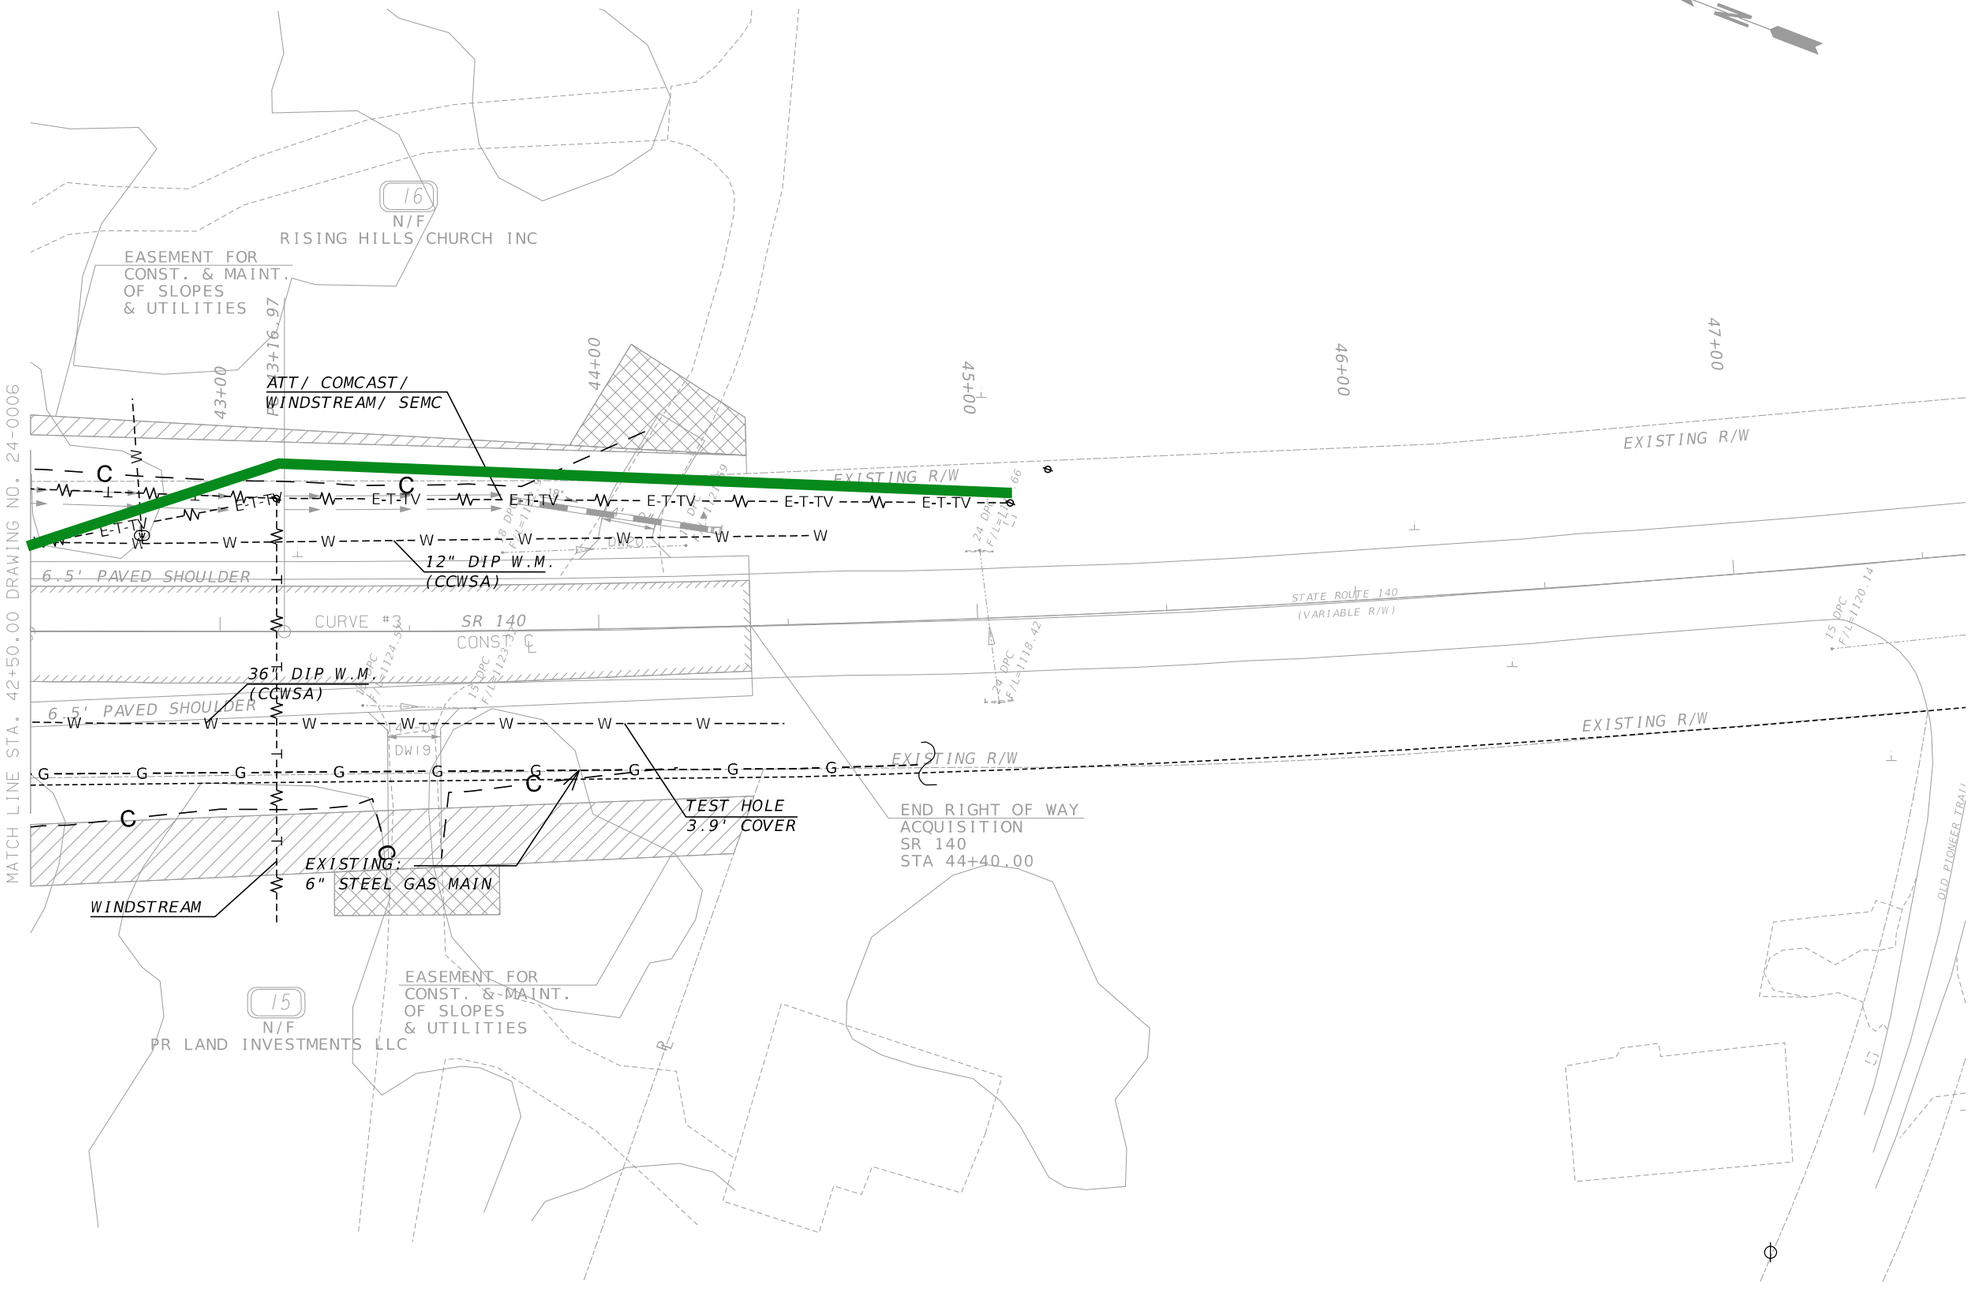

Cherokee County
1831
GEORGIA


vhb

SCALE IN FEET
0 20 40 80

REVISION DATES

UTILITY PLANS
SR 140 AT CR 309/UNIVETER RD

CHECKED:		DATE:		DRAWING No.
BACKCHECKED:		DATE:		24-0007
CORRECTED:		DATE:		
VERIFIED:		DATE:		

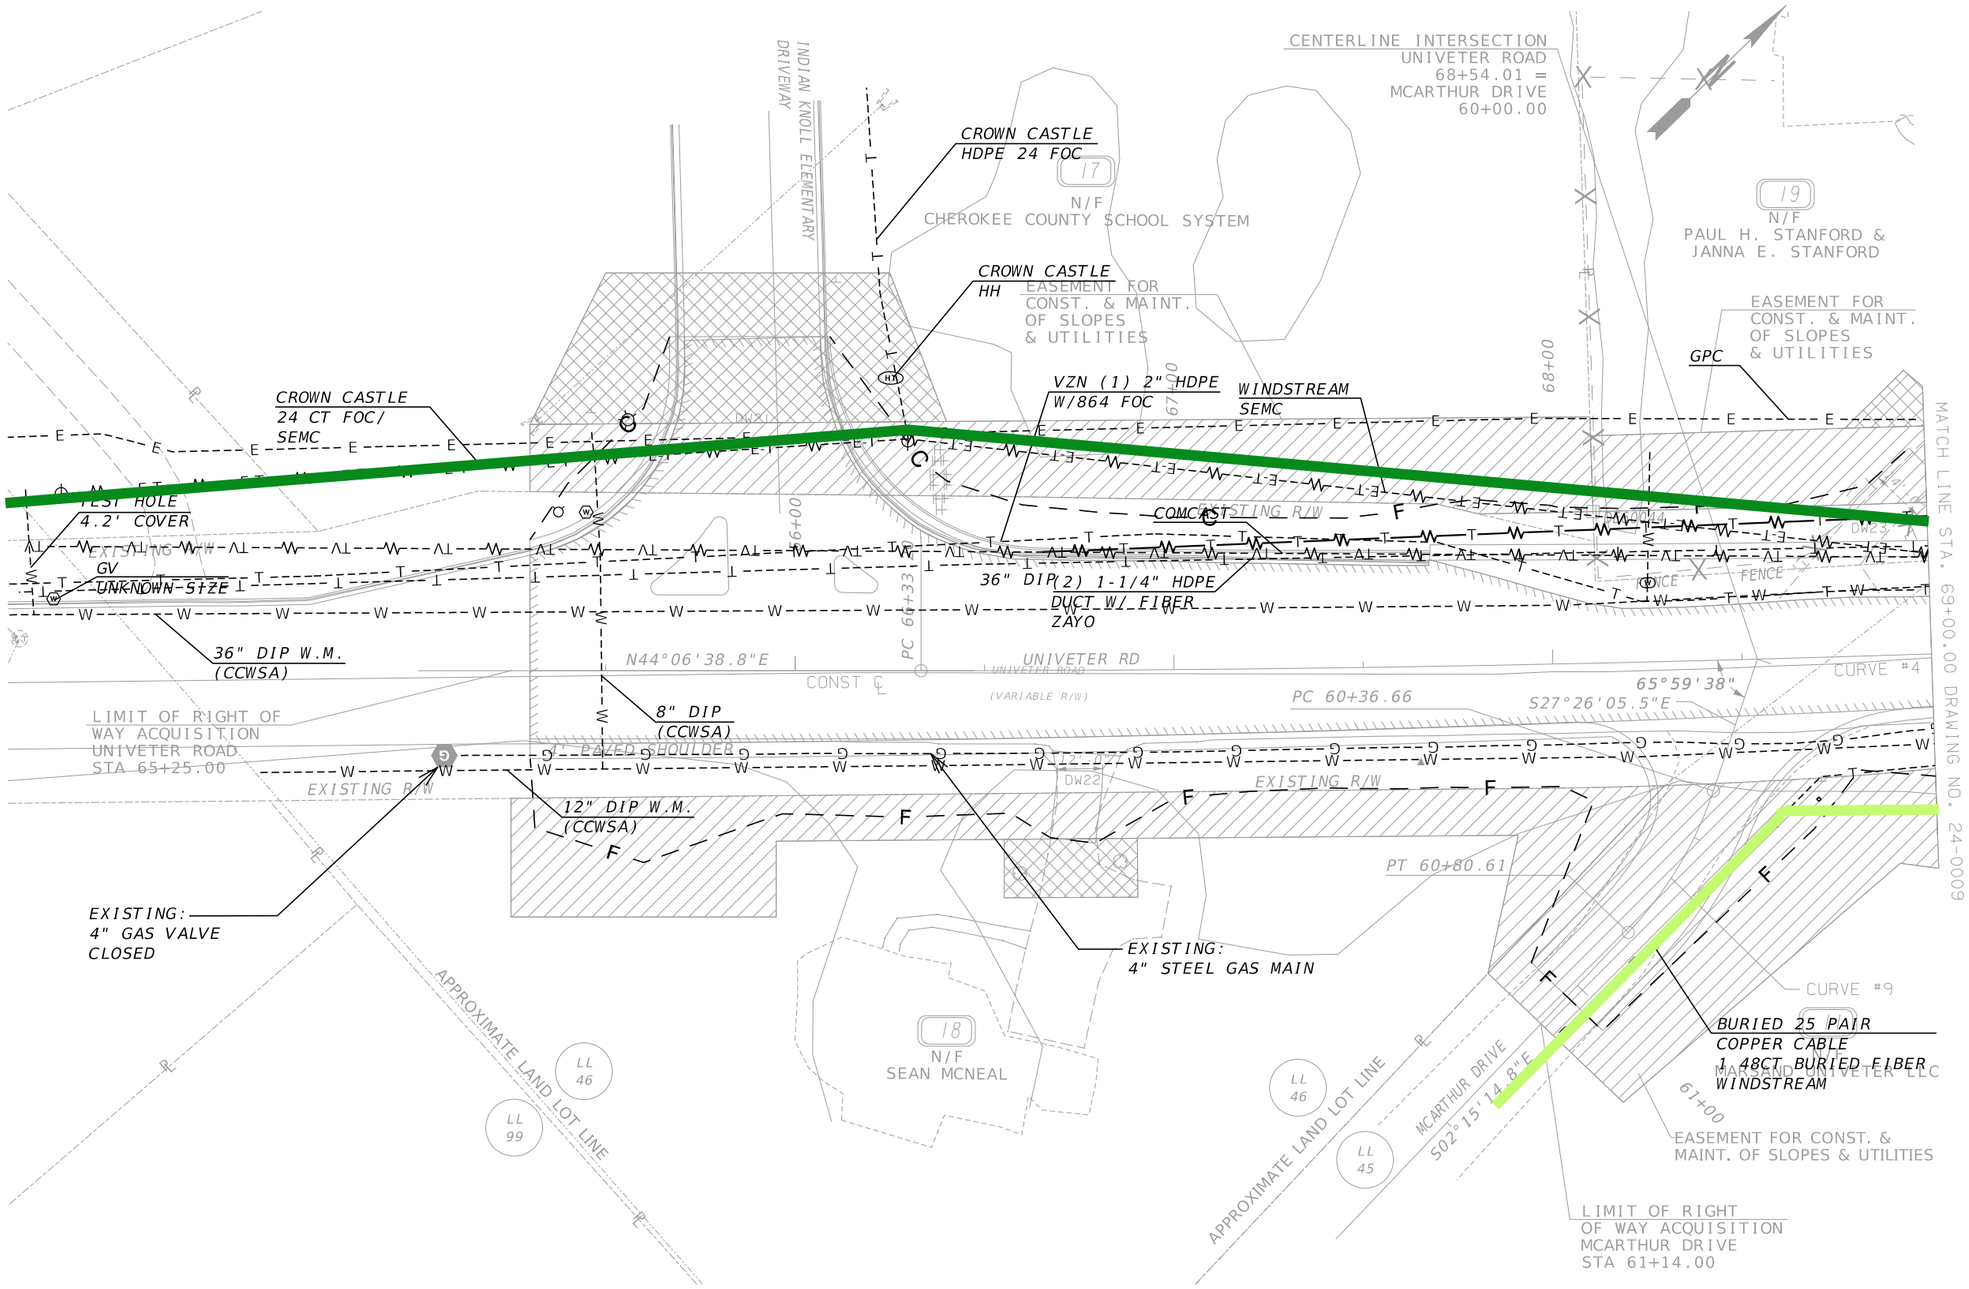

Cherokee County
1831
GEORGIA

vhb

SCALE IN FEET
0 20 40 80


REVISION DATES		

UTILITY PLANS

SR 140 AT CR 309/UNIVETER RD

CHECKED:		DATE:		DRAWING No.
BACKCHECKED:		DATE:		24-0008
CORRECTED:		DATE:		
VERIFIED:		DATE:		

GPLN-CE
08/09/2022

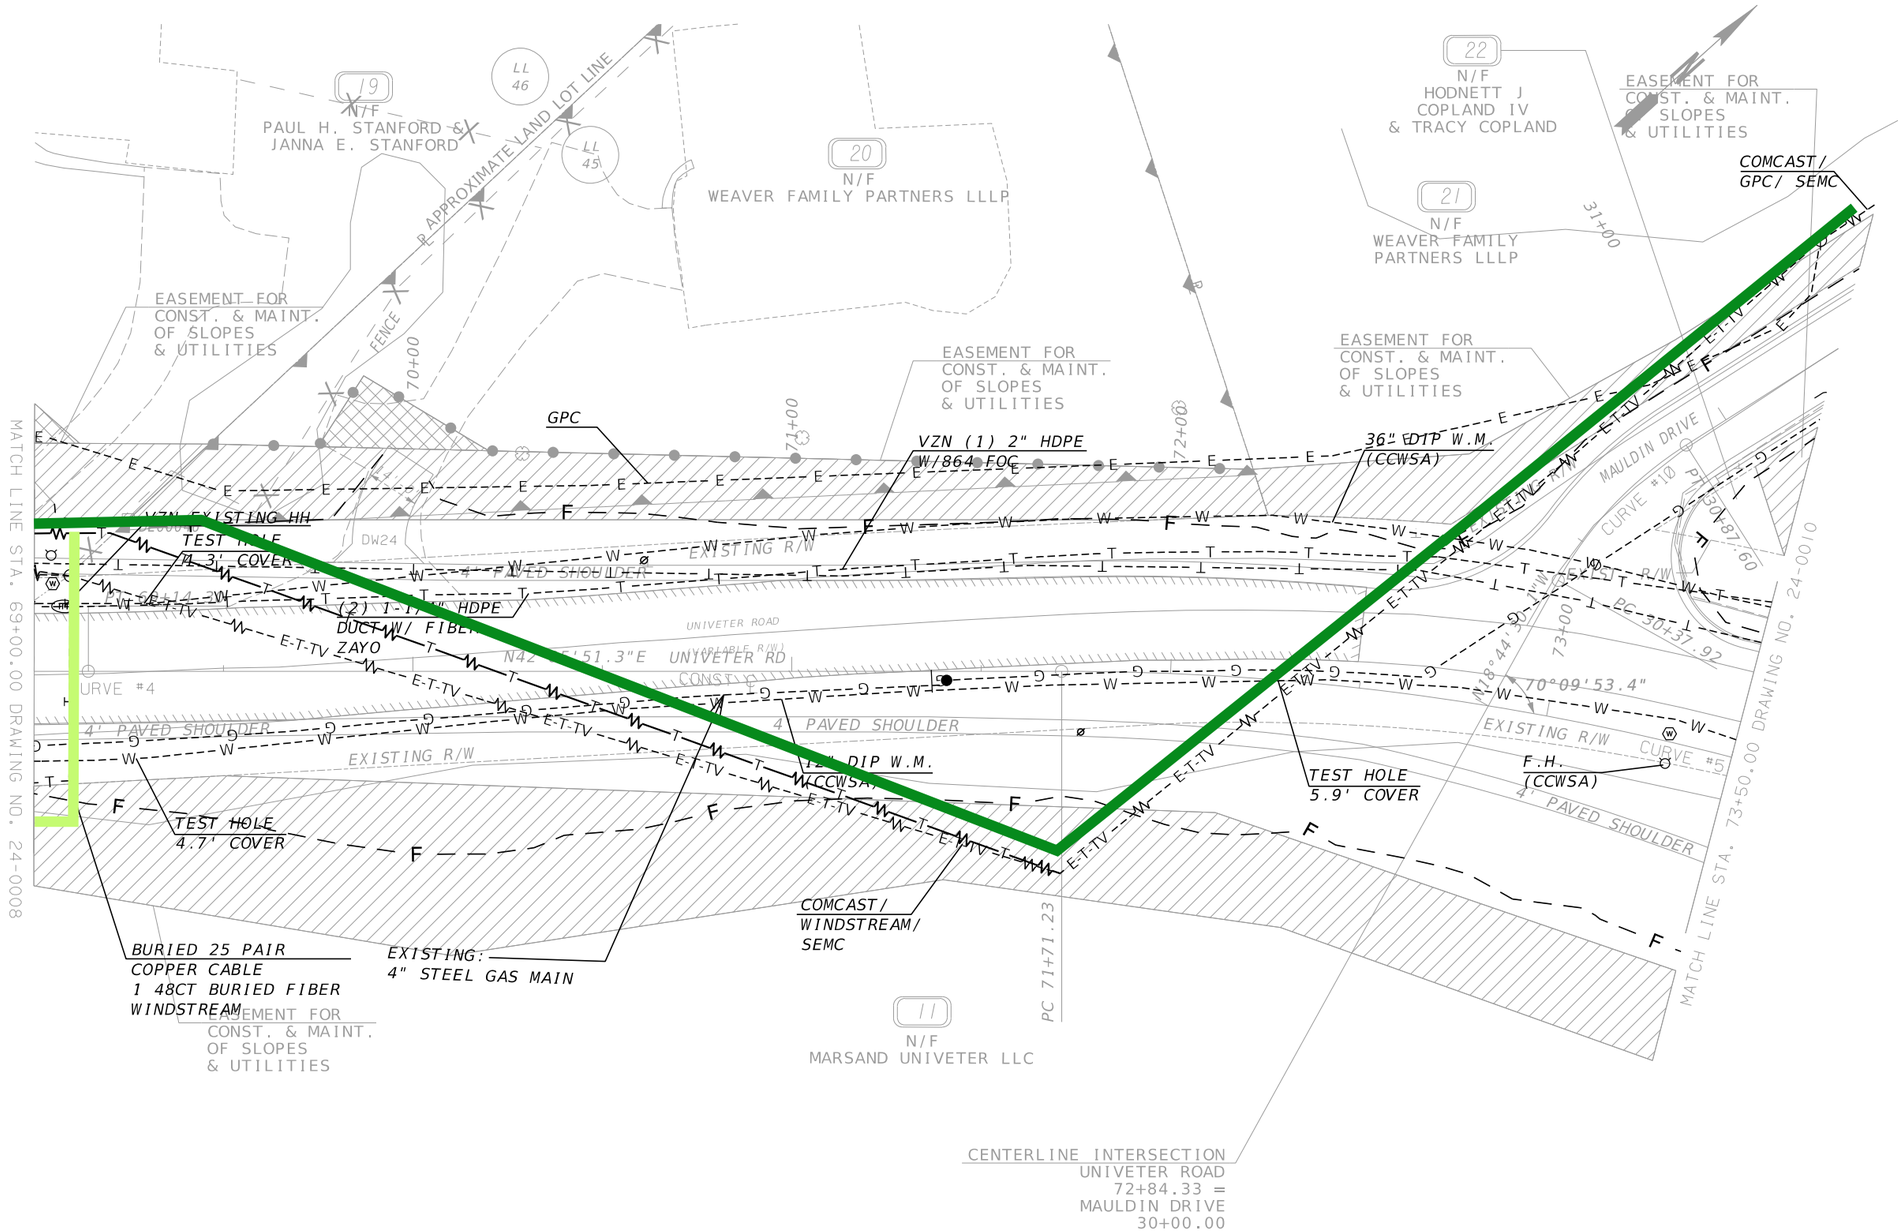

Cherokee County 1831 GEORGIA

vhb


SCALE IN FEET
0 20 40 80

REVISION DATES

UTILITY PLANS
SR 140 AT CR 309/UNIVETER RD

CHECKED:		DATE:		DRAWING No.
BACKCHECKED:		DATE:		24-0009
CORRECTED:		DATE:		
VERIFIED:		DATE:		

GPLN-CE
08/09/2022

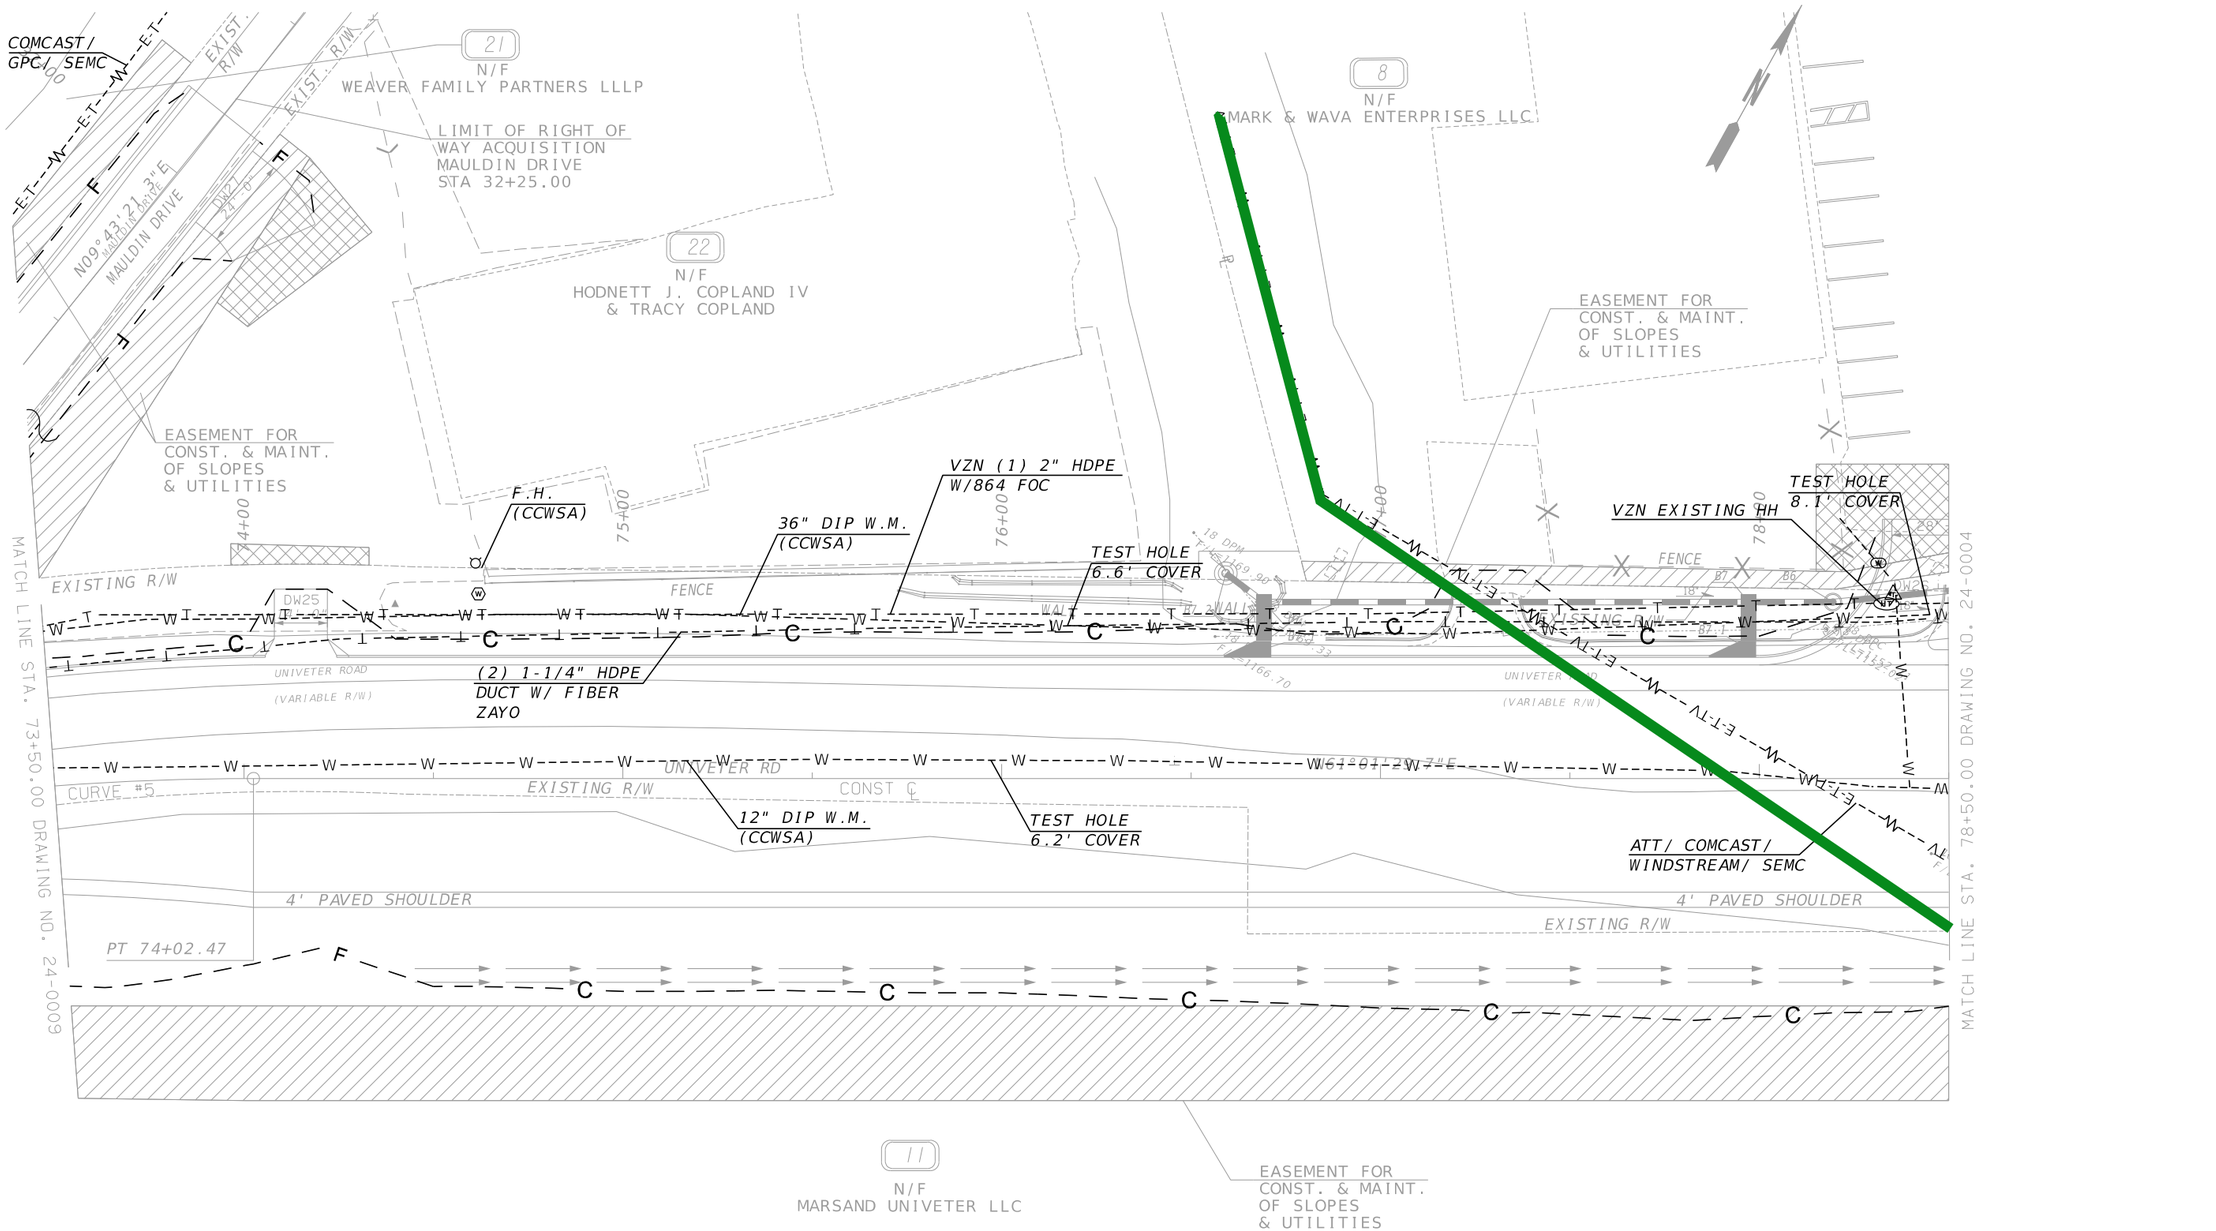

Cherokee County GEORGIA 1831

vhb

SCALE IN FEET
0 20 40 80

REVISION DATES

UTILITY PLANS
SR 140 AT CR 309/UNIVETER RD

CHECKED:		DATE:		DRAWING No.
BACKCHECKED:		DATE:		
CORRECTED:		DATE:		24-0010
VERIFIED:		DATE:		

GPLN-CE
08/09/2022